The following oversized drawing is not available in an electronic format. Please submit a document request for a full size copy of the drawing.
Reproduction fees may apply.

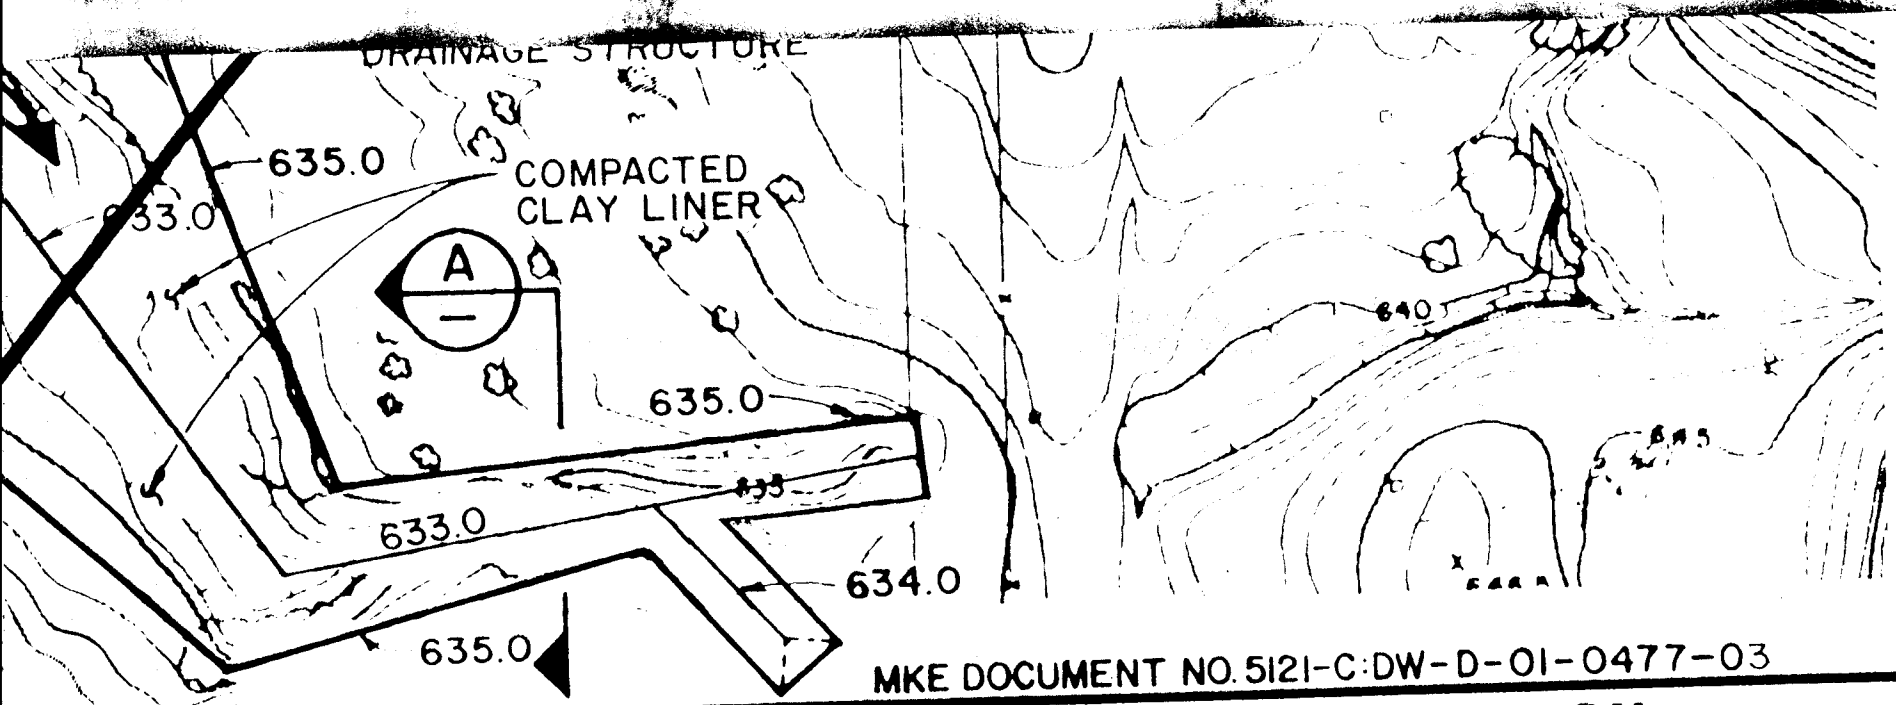

MKE DOCUMENT NO. 5121-C:DW-D-01-0477-03

OL POINT #1
ON PIPE
0,015.4669
,456.2774
1.77

U. S. DEPARTMENT OF ENERGY
OAK RIDGE, TENNESSEE

CHEMICAL PLANT
CONSTRUCTION DRAWINGS

ASH POND ISOLATION DIKE PLAN

DESIGNED	DRAWN WSO/JMM
CHECKED	
INSPECTED	E. S. TAU
RECOMMENDED	E. S. TAU

APPROVED	DATE	CHIEF ENG./QA MGR	DATE	PMC ENG'G. MGR.	DATE	DOE PROJ. ENG.	DATE
J. L. Jordan	24 Jun 87	E. S. Smith / A. J. Conatore	25 Jun 87	D. R. Lewis	8/14/87		

MORRISON-KNUDSEN ENGINEERS, INC.
A MORRISON-KNUDSEN COMPANY
WSSRA PROJECT
180 HOWARD ST. SAN FRANCISCO, CA 94105

PROJECT NO. DE-AC05-86OR21548

DRAWING NO. 5121E-CP-588-04

REV. 4

QA IKE	ENG'G MGR.	QA MK-F	DOE APP.
	NEH	JJH	
	NEH		
	NEH		
		JJH	
—	—	—	—